A0 - Do not scale

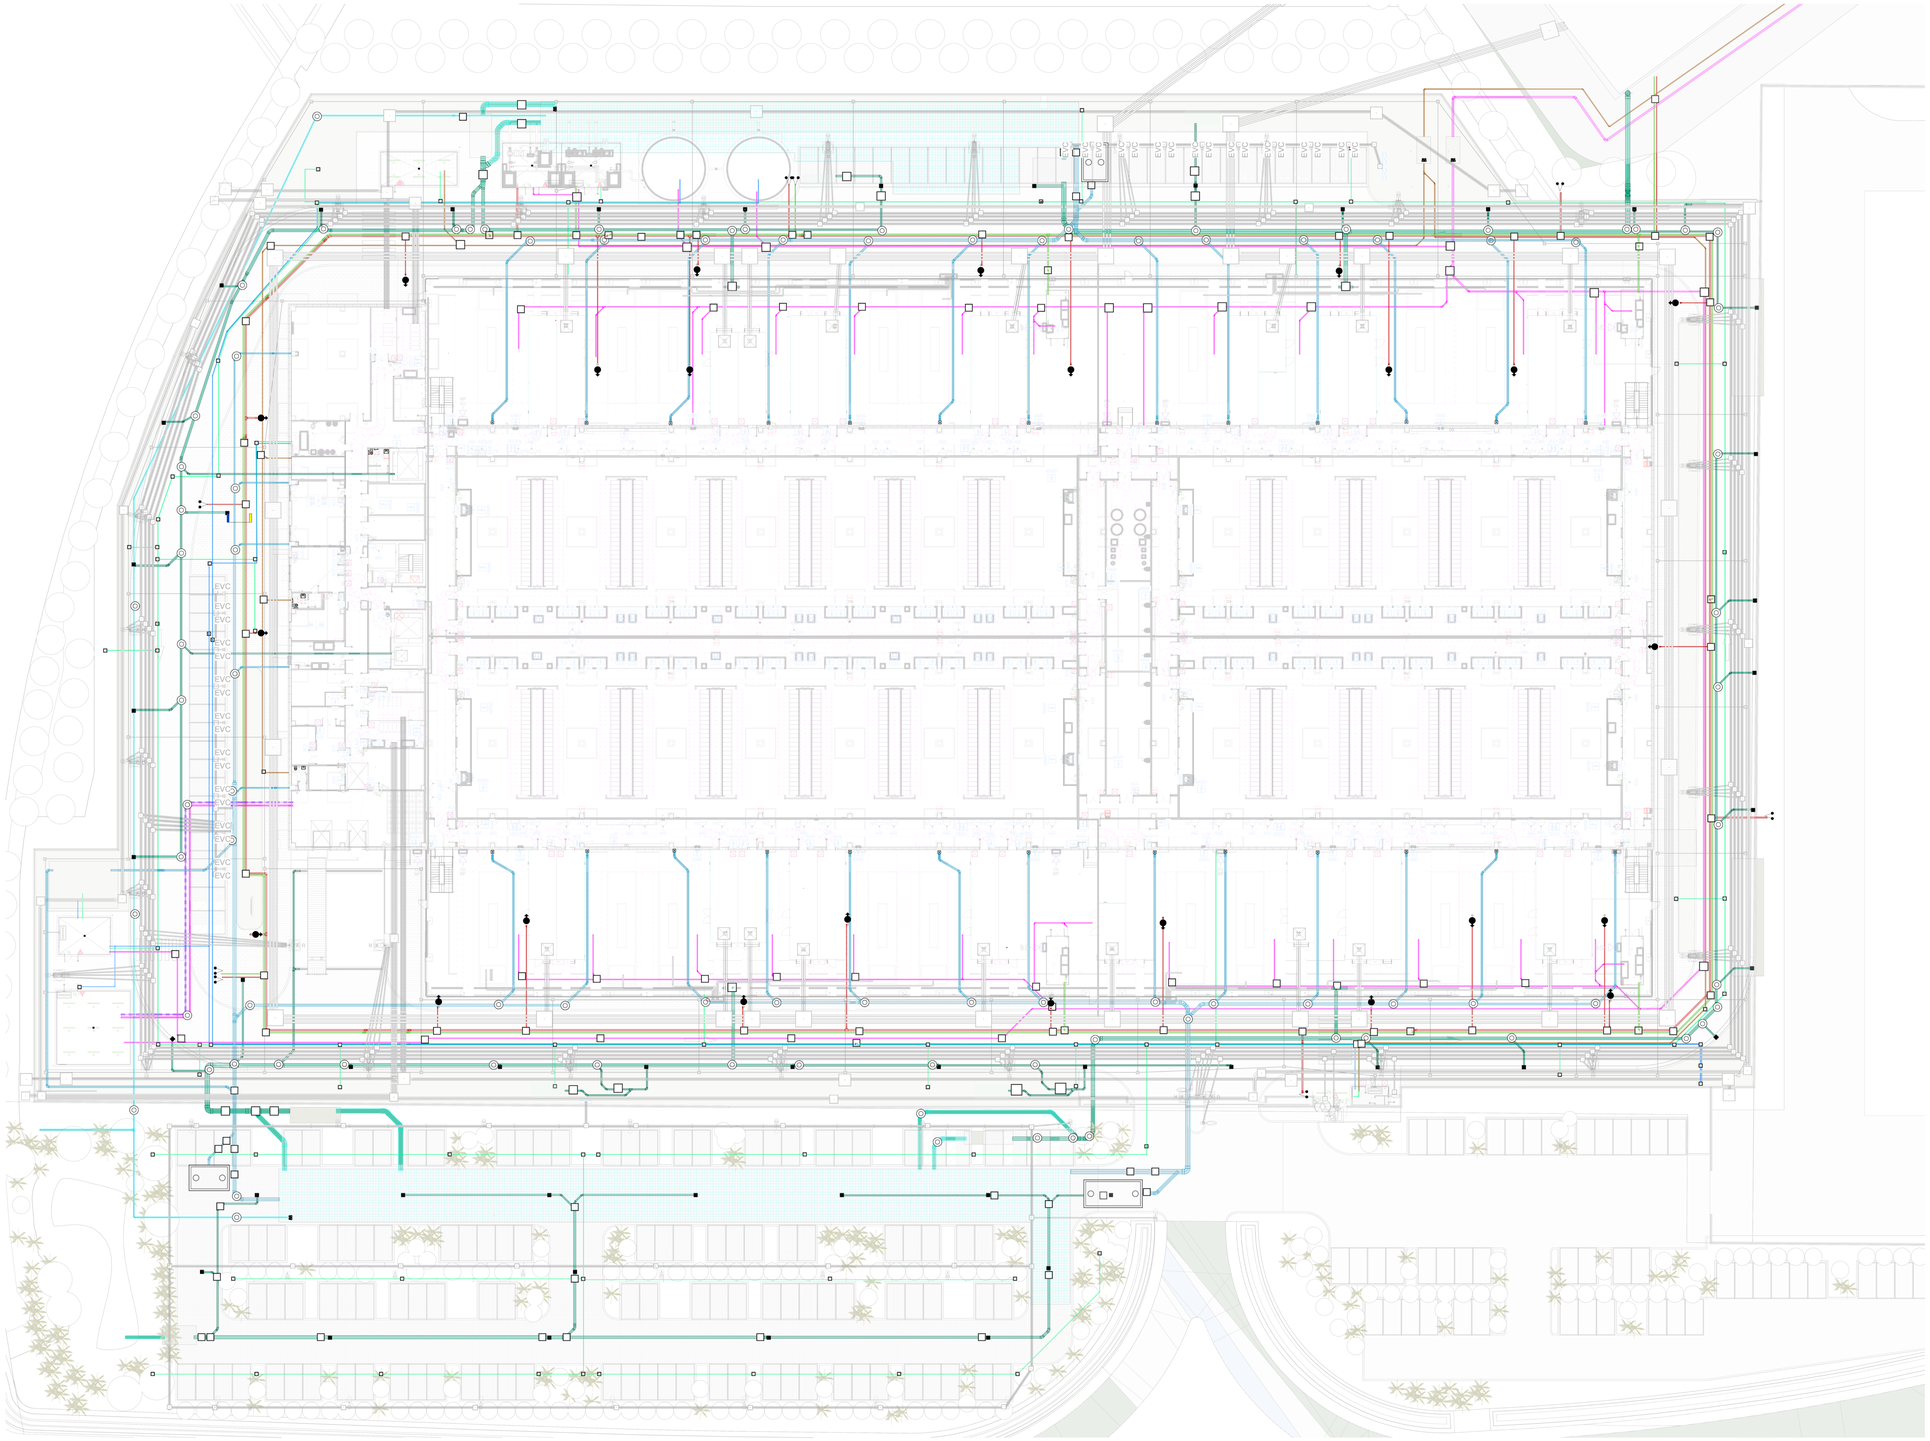

GENERAL NOTES:
- Drawing valid only for mechanical installations under contract.
- Dimensions, quantities and characteristics of the equipment are to be verified on site by the contractor, who shall promptly report any interference with existing.
- Any undetected equipment shall be maintained, if necessary, it shall be modified and restored by the contractor.
- Exact locations of equipment, materials, piping, ducts, connection to existing facilities shall be determined by the contractor and submitted to the construction manager.
- Final sizing according to the manufacturer of the equipment and materials actually installed.
- All equipment must be easily maintainable and accessible via trapdoors or similar solutions even where not specifically specified.
- All the installed equipment, materials and systems must be designed and manufactured in compliance with all regulatory requirements for earthquake-proofing.
- Construction detail drawings necessary for the proper execution of the work shall be arranged by the contractor.
- The installation of elements in the field must comply with all manufacturers' prescriptions and recommendations, good engineering rules on acoustics and fire prevention.
- Existing plant, structures and components evaluated on the basis of the available documentation, should be re-evaluated and deepened during the works, after plant verification following appropriate surveys of the existing situation.
- The contractor must carefully check the design and report any inaccuracies, incompleteness or discrepancies with any standard or law.
- Connections between two or more sections of duct both with indoor units and with ducts themselves, shall be made only with installation fittings and not with hammered derivations or detachments. The Contractor shall be responsible for making construction drawings showing the type of derivations and connections between ducts and ducts with the indoor units provided.

Systems coordination drawings
This table is only meant to show the coordination between the various external networks, for more details refer to the discipline tables.

General Notes

1. This drawing has been checked in accordance with Black & White Engineering (B&W) quality assurance procedures.
2. Do not scale from this drawing. All dimensions indicated are in millimetres unless otherwise stated. Validate all measurements on site.
3. Unless specifically indicated otherwise on site/in layout. The Contractor should show actual, approved plant and equipment sizes.
4. This drawing is to be read in conjunction with all relevant B&W MEP specifications, schedules and standard key to symbols sheet.
5. Any discrepancies between the drawings and other documents should be brought to the attention of the Engineer.
6. This drawing is not an installation drawing. It is the Contractors responsibility to make final coordinated installation shop drawings.
7. Do not scale dimensions from this drawing. Use design package.
8. Contractor to coordinate final distribution routes with available sleeves and openings in beams / structure.
9. The contents of this drawing shall be read in conjunction with the current revisions of other relevant Architectural, Structural, Mechanical and Electrical drawings and all relevant sections of the specifications.

1000 0 1000 2000 3000 4000
SCALE: 1:100

Key Plan:

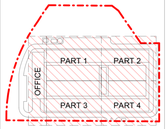

Rev	Details	By / Chkd / App	Date
P02	STAGE 3 - 100% ISSUE	LGR/GLE/MIC	17/01/2025
P01	STAGE 3 - 60% ISSUE	LGR/GLE/MIC	26/11/2024
P01	STAGE 2 - ISSUED FOR APPROVAL	LGR/GLE/MIC	11/10/2024

Client
STACK INFRASTRUCTURE

Lead Consultant / MEP Designer
Office No. 1001
Marina Plaza
Dubai marina
P.O. Box 94000
Tel: +971 4 320 2228
www.bw-engineering.com

Designer / Architect / Civil
LZ22 d una divisione di Lombardini22 S.p.A.
Via Lombardini 22 20143 Milano, Italia
P +39 02 82 59 92 00 F +39 02 82 59 31 97
info@lz22.it www.lz22.it

Structural
Ing. Arturo Donadio
S.P.S. S.r.l. www.spsed.srl.it
Via M. Gioia, 64 - 20125 Milano, Italia
segreteria@spsed.srl.it T: 0285664857

Project Title
Data Center Stack Campus Siziano (PV)

Drawing Title
Planimetria coordinamento sottoservizi MIL08A

Designer
Ing. Roberto Cereda
iscritto all'Ordine degli Ing. di Brescia n. 2609

Project Status
VIA (Titolo III, d.lgs. 152/2006)

Discipline | Status Code

Project Number: ME-0060
Scale @ A0: 1:250
Revision: 30/06/2026

Drawing Number
4553-L22-ZZ-ZZZ-TRP-DRW-ME- 0060

© Copyright - This drawing and the information contained in it is the property of Black & White Engineering and may not be copied or used for any purpose other than that for which it is supplied without the express written consent of Black & White Engineering.